

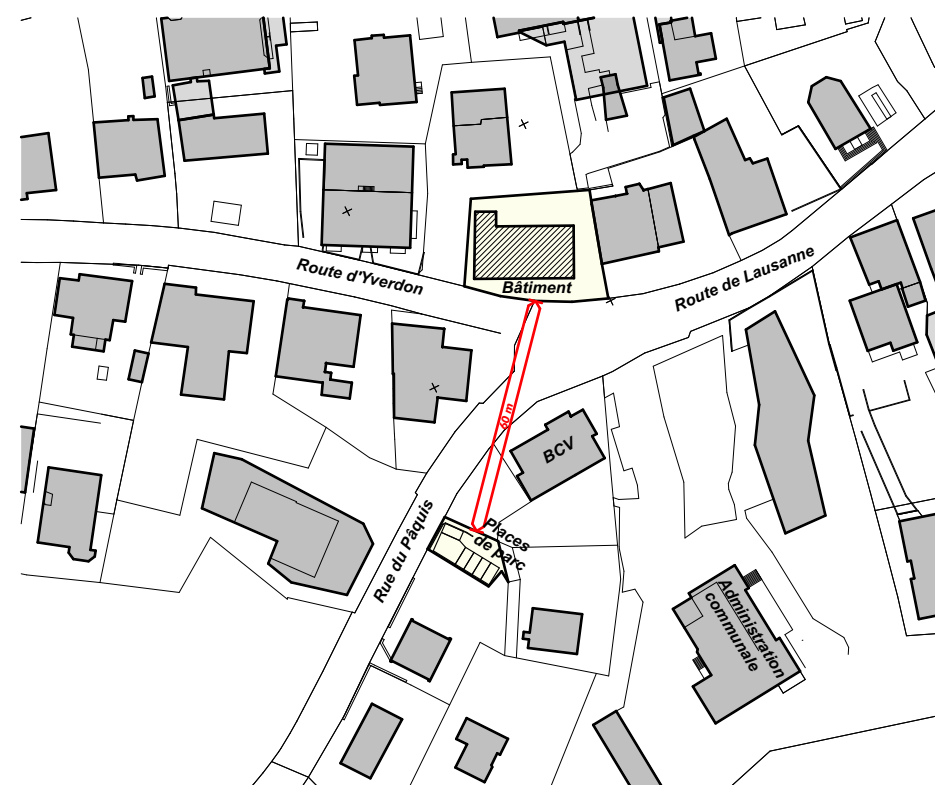


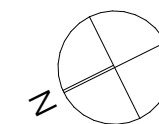


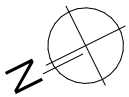


Sous-Sol

Echelle : 1:100

Date : 29.09.2026

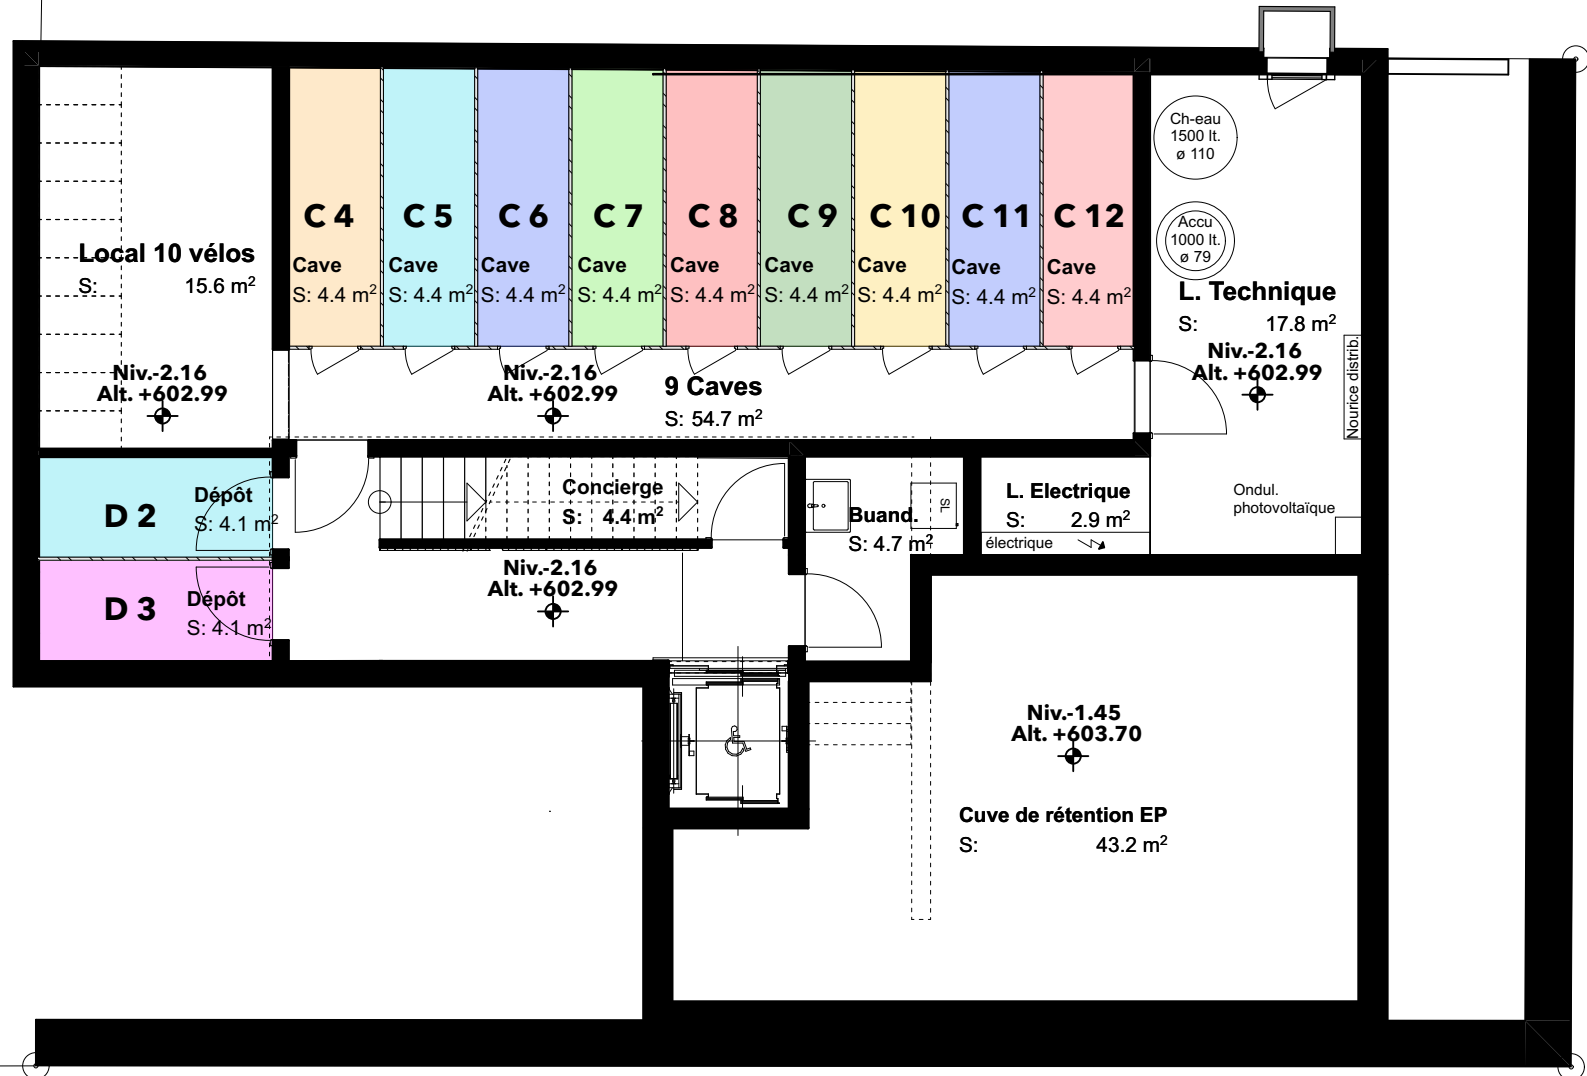

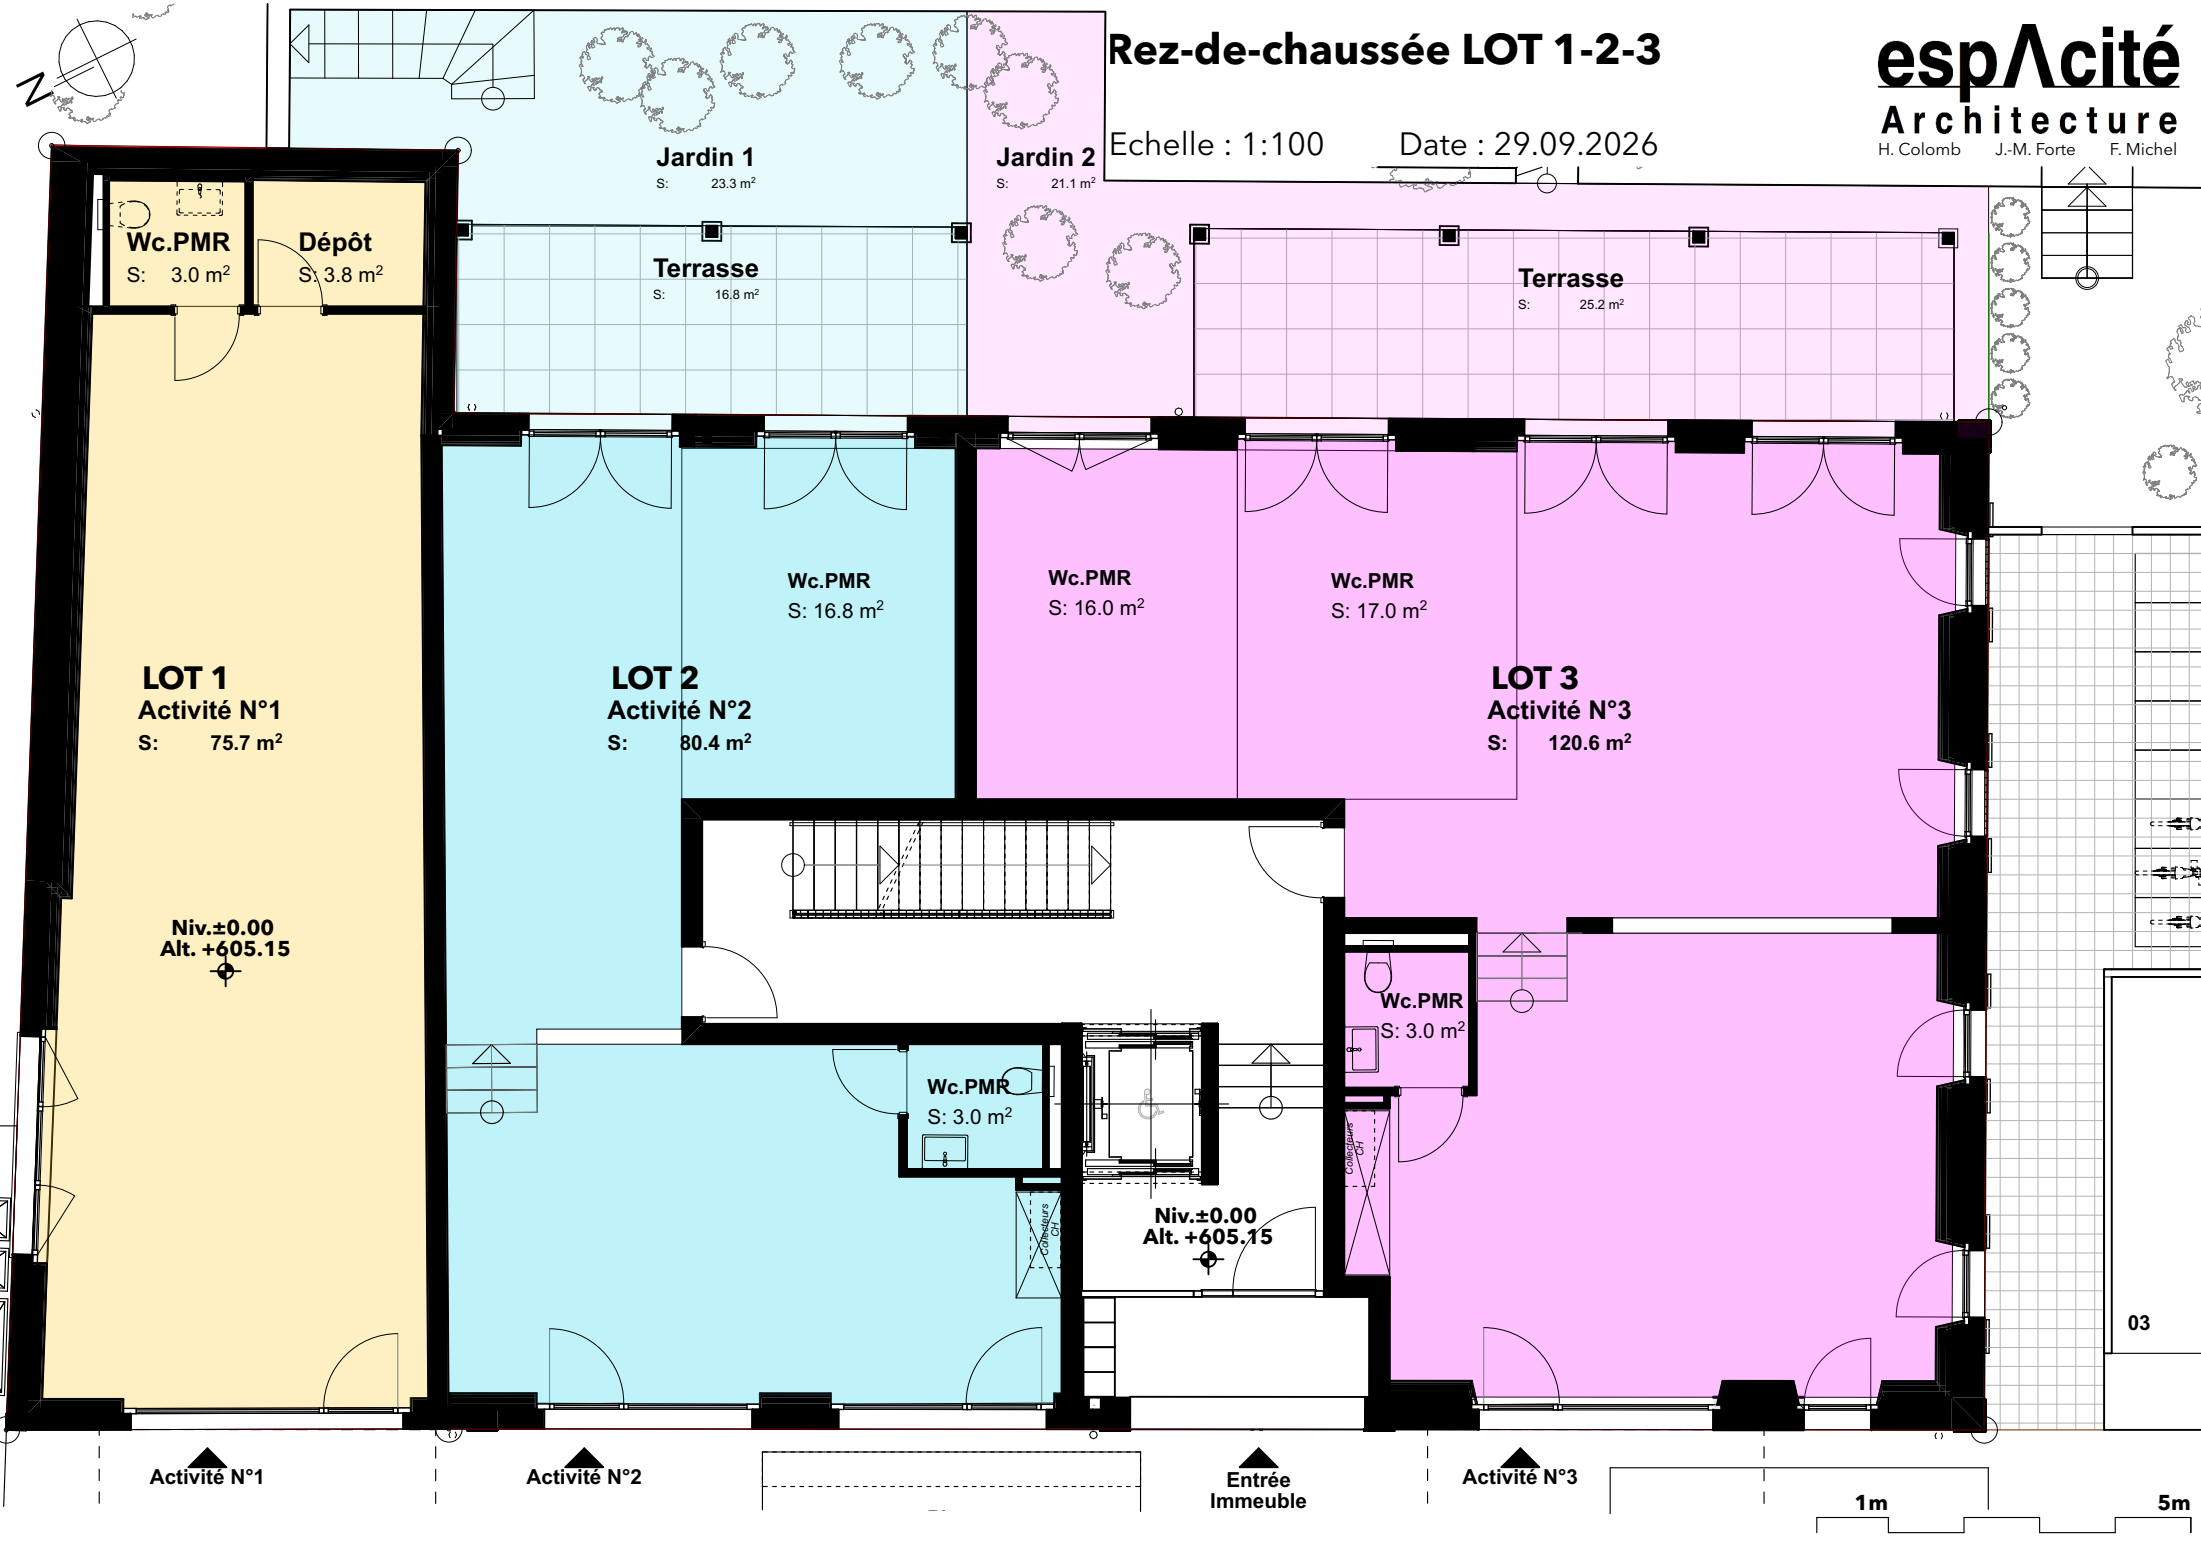

Rez-de-chaussée LOT 1-2-3

Echelle : 1:100

Date : 29.09.2026

espAcité
Architecture
H. Colomb J.-M. Forte F. Michel

Wc.PMR
S: 3.0 m²

Dépôt
S: 3.8 m²

Jardin 1
S: 23.3 m²

Jardin 2
S: 21.1 m²

Terrasse
S: 16.8 m²

Terrasse
S: 25.2 m²

LOT 1
Activité N°1
S: 75.7 m²

Niv.±0.00
Alt. +605.15

LOT 2
Activité N°2
S: 80.4 m²

Wc.PMR
S: 16.8 m²

Wc.PMR
S: 16.0 m²

Wc.PMR
S: 17.0 m²

LOT 3
Activité N°3
S: 120.6 m²

Wc.PMR
S: 3.0 m²

Wc.PMR
S: 3.0 m²

Niv.±0.00
Alt. +605.15

Activité N°1

Activité N°2


Entrée
Immeuble

Activité N°3

1m

5m


03

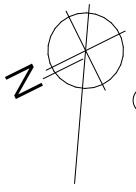

1er Etage LOT 4-5-6-7-8

Echelle : 1:100

Date : 29.09.2026

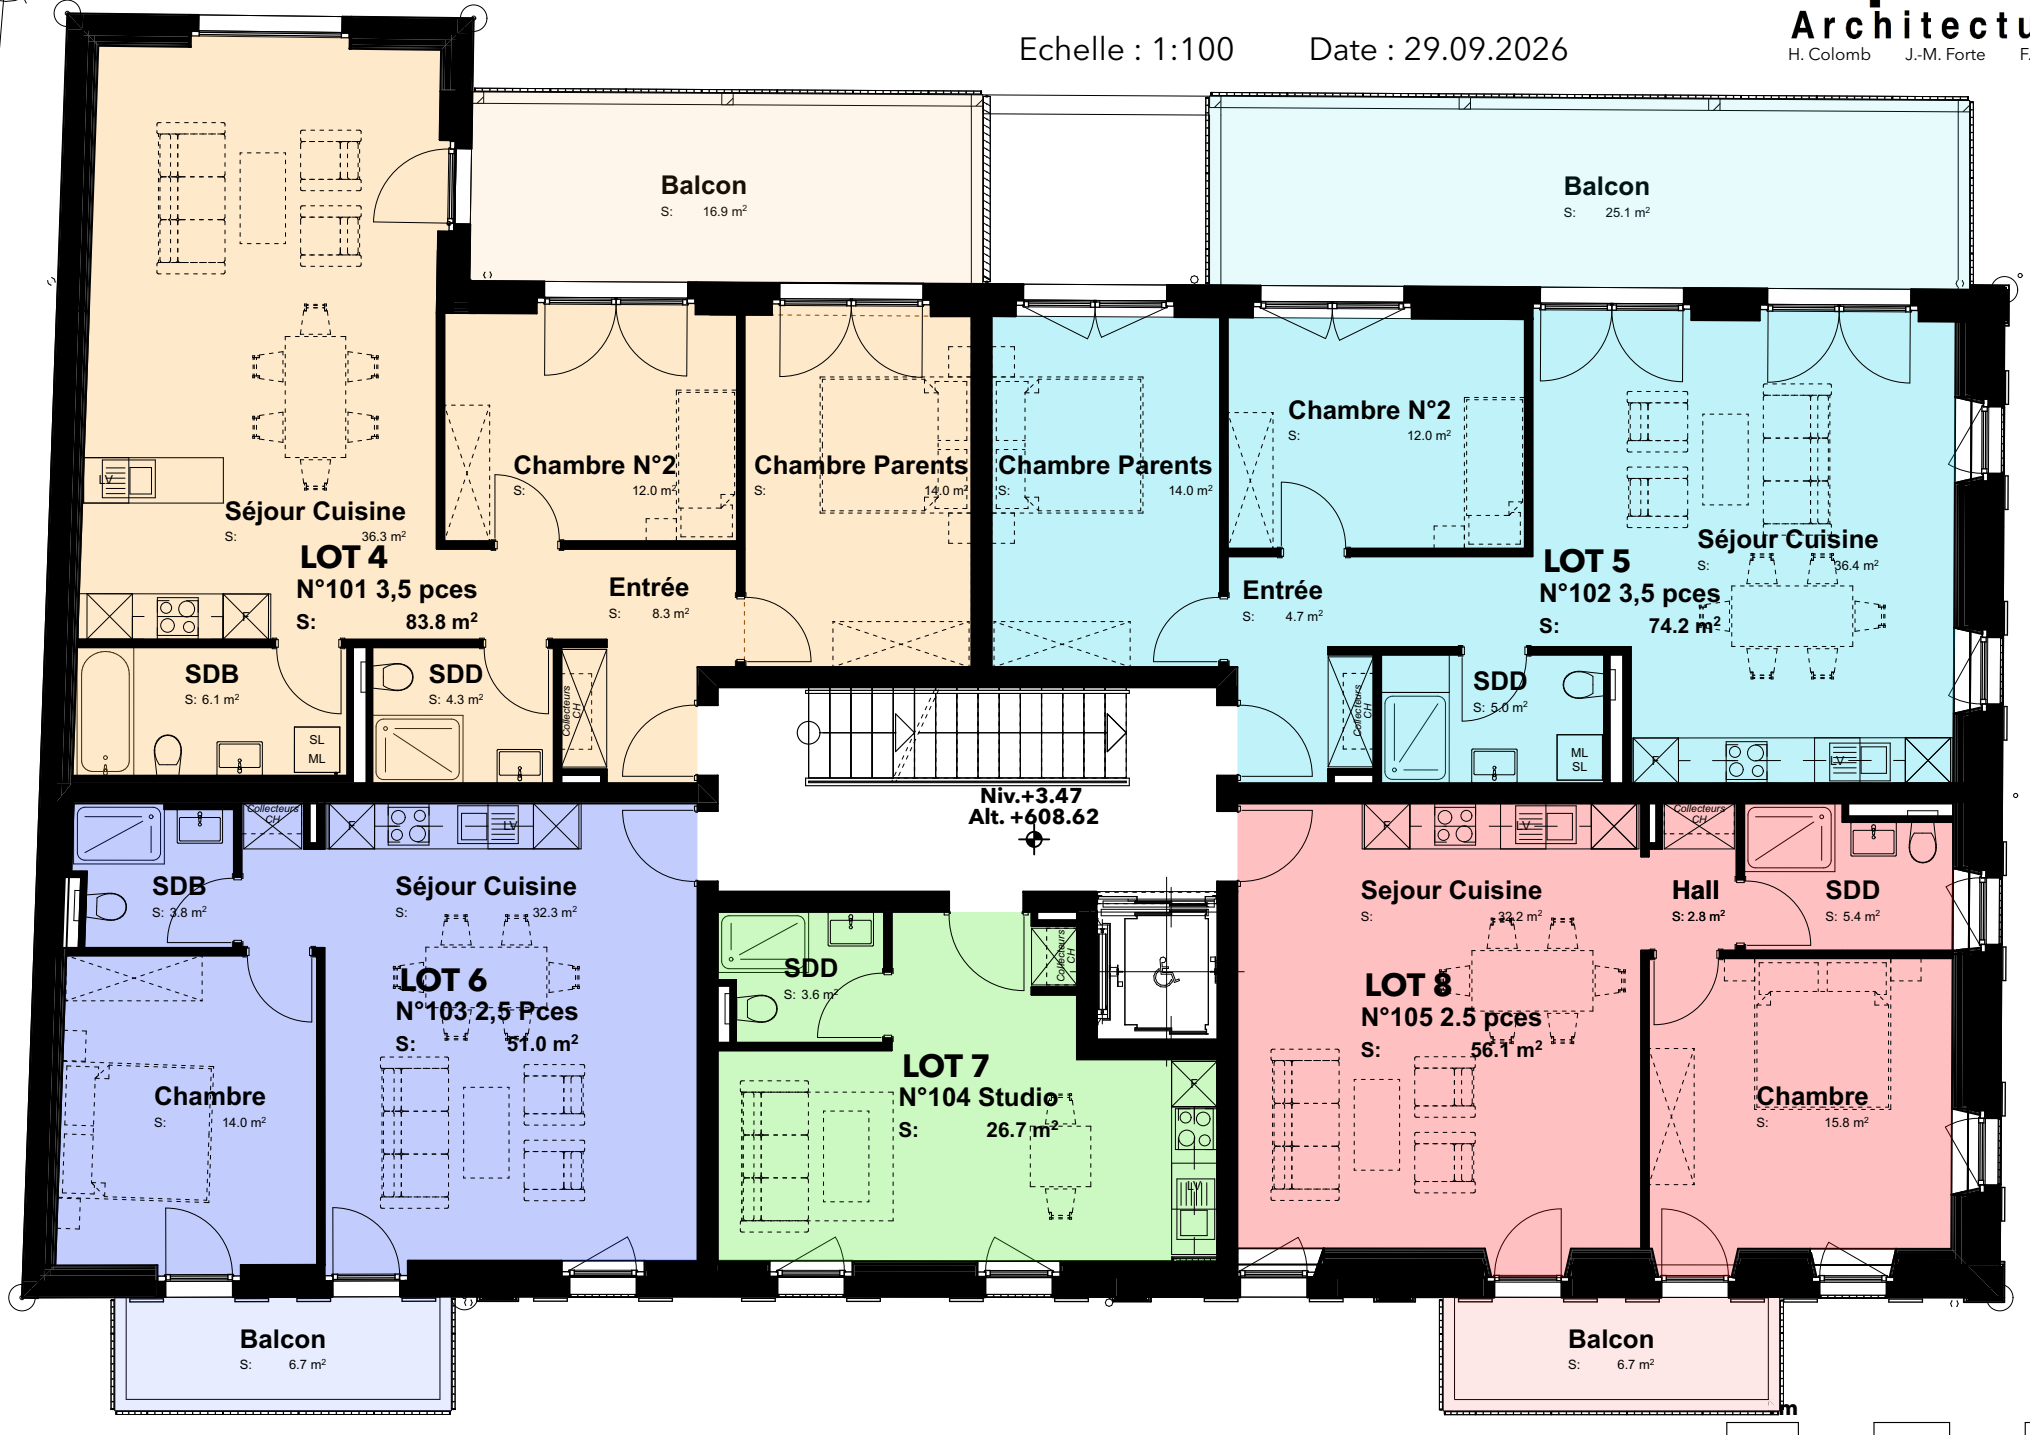


5m



2ème Etage LOT 9-10-11-12

Echelle : 1:100

Date : 29.09.2026

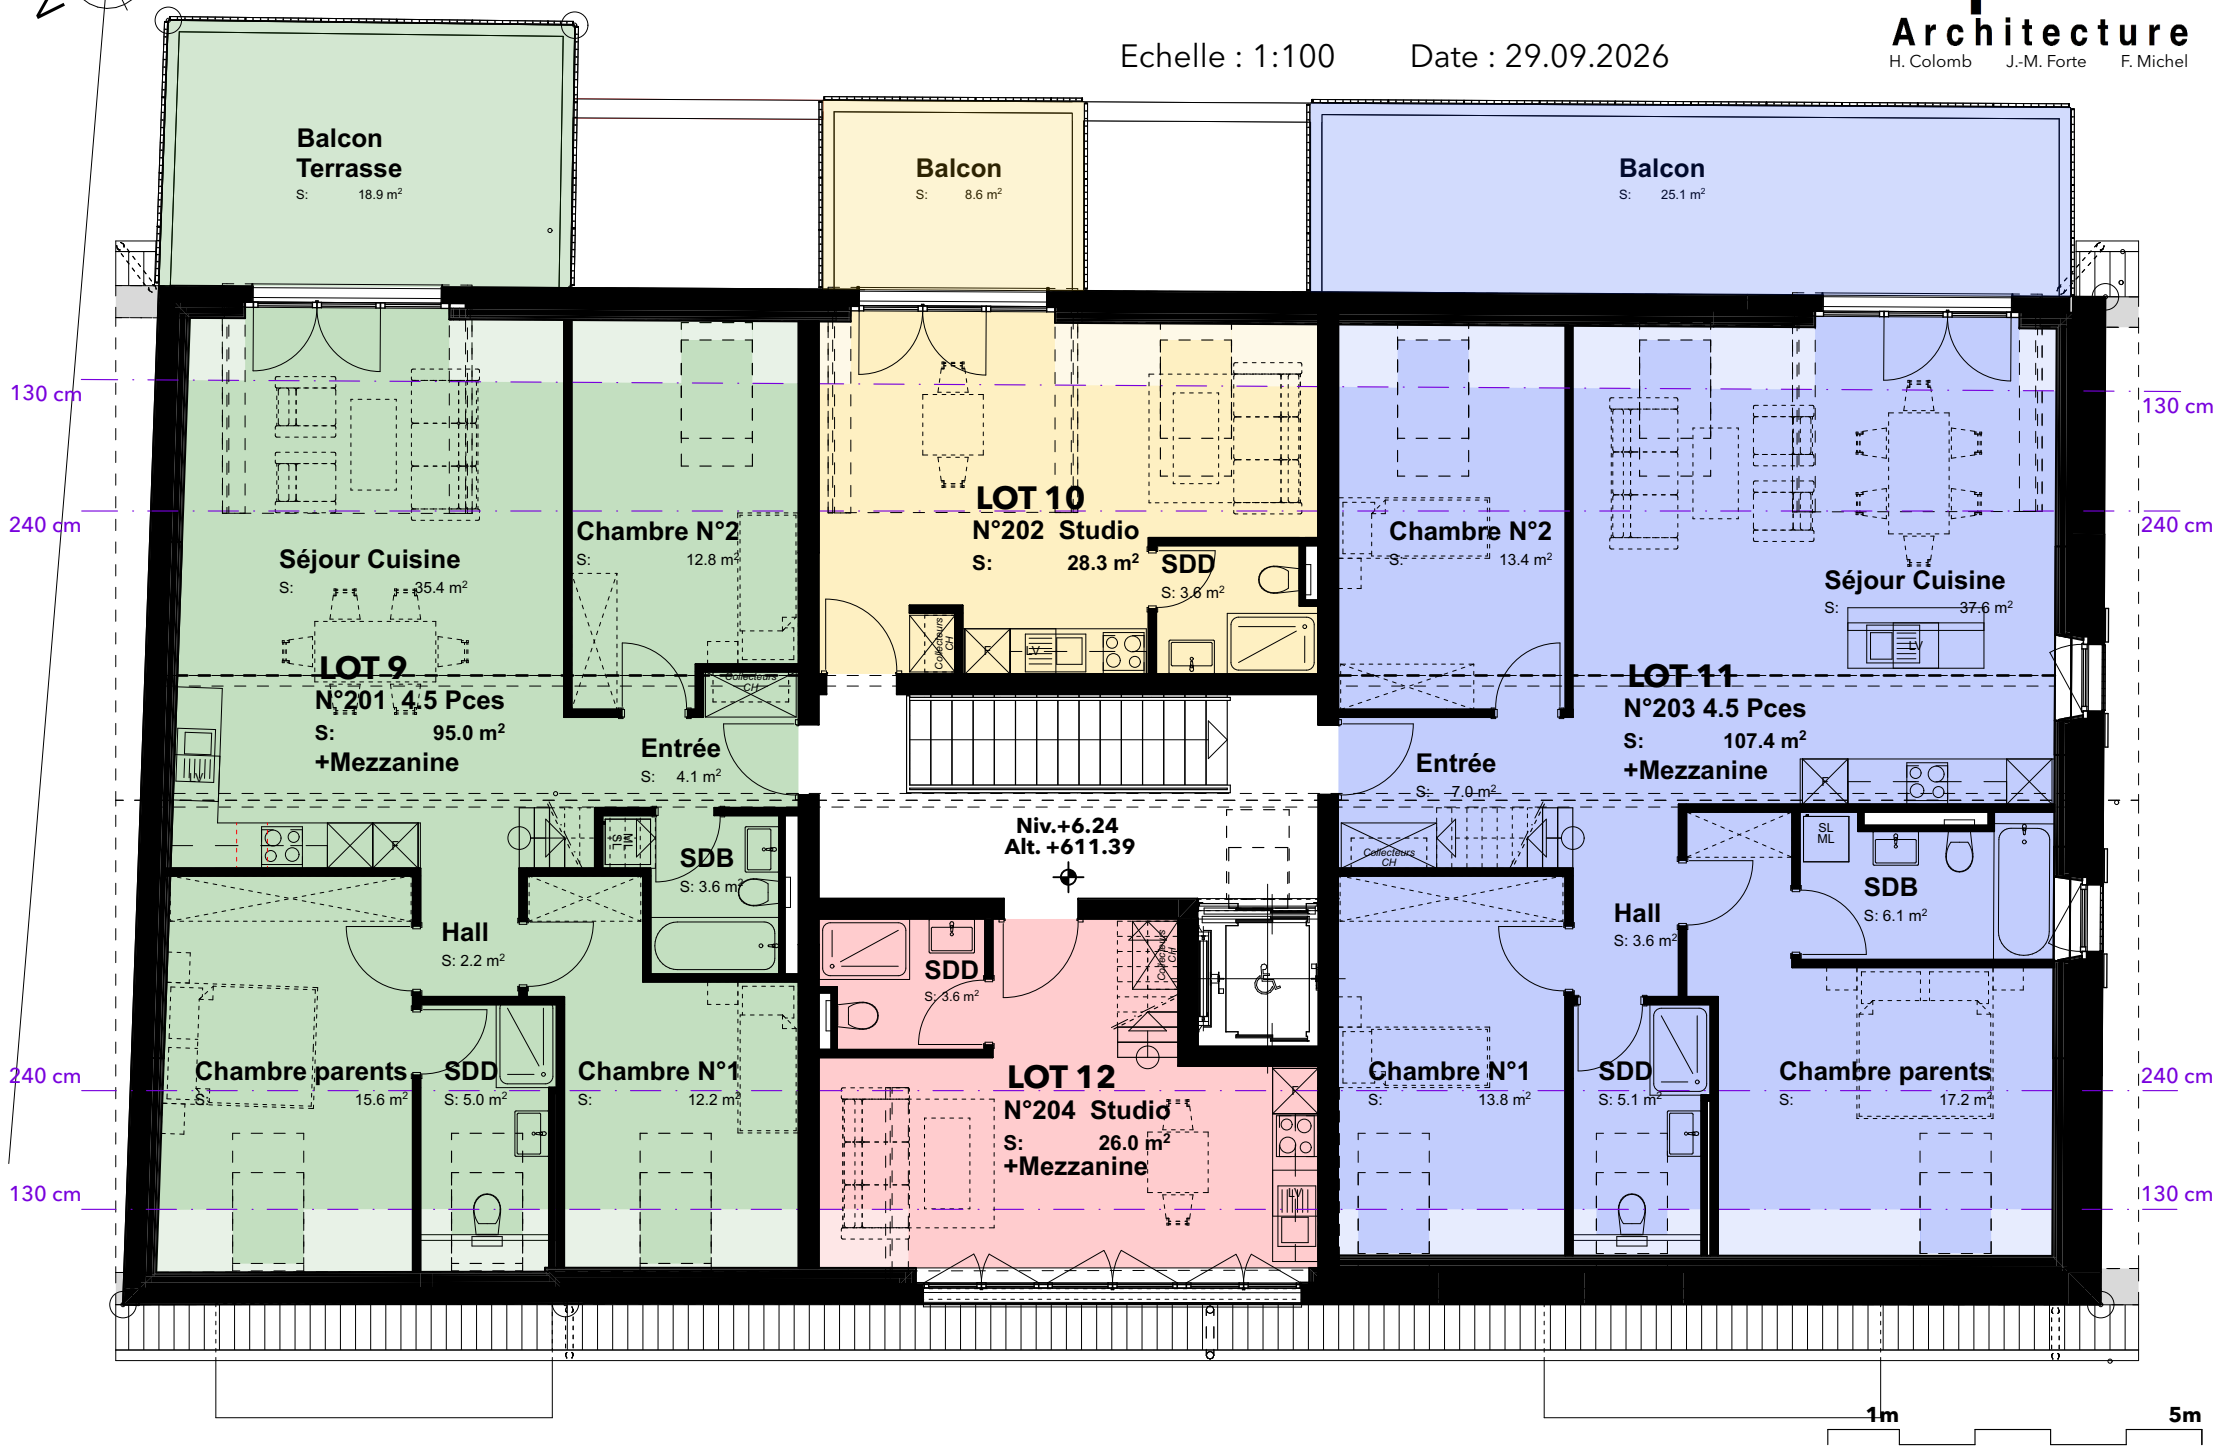



Mezzanine LOT 9-11-12

Echelle : 1:100 Date : 29.09.2026

